
Highway 10, Flesherton Connecting Link Road Improvements

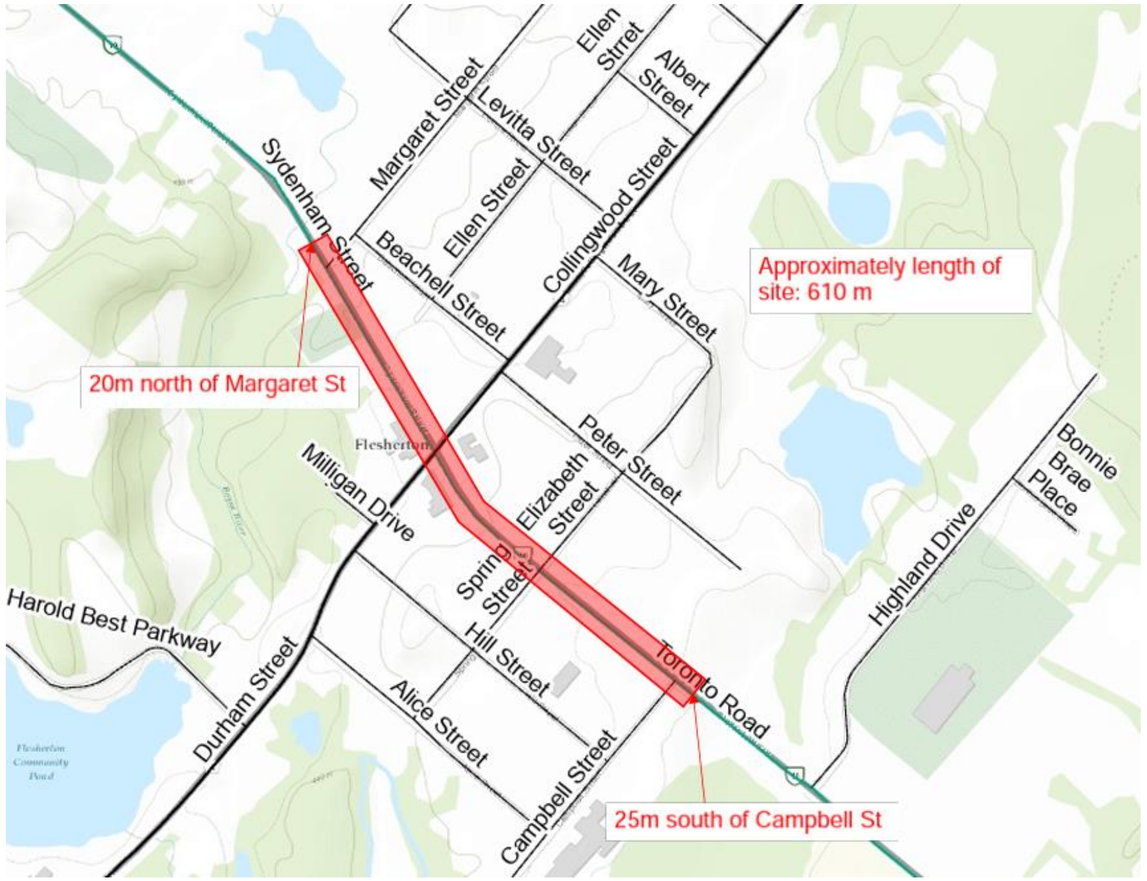

Public Information Centre

July 12, 2023, 6:00 p.m. – 8:00 p.m.

Flesherton Kinplex, 2 Highland Drive, Flesherton

Welcome

to the Public Information Centre for the

Highway 10, Flesherton Connecting Link Road Improvements





- Please Sign In
- Review display materials and discuss your questions and concerns with the various representatives of the Municipality, Engineer/Contract Administrator and General Contractor
- Please fill out a comment sheet and return to a Representative in person, email or mail by July 21, 2023.

The Project

The Municipality of Grey Highlands, with funding assistance from the Ontario Government, is undertaking road and operational improvements of **Toronto Road/Sydenham Street (Highway 10 Connecting Link) in Flesherton from Margaret Street to Campbell Street.**

This project will include the reconstruction/restoration/rehabilitation of the road base and surface, curb & gutter, sidewalks, traffic signals and provide localized improved drainage infrastructure within the municipal right of way.

The work is expected to improve the overall road surface conditions and general pedestrian accessibility throughout the corridor.

Purpose of this PIC is to:

- Introduce the various representatives from the Municipality, Engineer/Contract Administrator and the General Contractor.
- Provide interested parties an opportunity to review the design and scope of work and to discuss concerns and questions with representatives of the Municipality, Engineer/Contract Administrator and the General Contractor.
- Provide the anticipated Construction Schedule.

Access During Construction

Public Relations Officer	The Contractor's Public Relations Officer and Project Supervisor will be available onsite to manage and resolve conflicts and complaints and solicit feedback.
Hours of Operation	Working hours of 7:00 a.m. and 5:00 p.m., Monday to Friday. Weekend work will only be permitted if approved by the Municipality.
Vehicular Access	Traffic on Highway 10 from Margaret St to Campbell St will be reduced to a single-lane and directed by traffic controllers onsite through the single lane section.
Public Parking	No parking will be permitted during construction within closed/single lane areas on Highway 10. The Contractor will be onsite to coordinate access for parking and pedestrians during construction.
Emergency Access	The Contractor is required to provide unrestricted emergency services access to all abutting properties throughout construction.
Garbage / Recycling Pickups	The Contractor will be responsible to transport / return garbage and recycling bins from either end of the project limits where it can be picked up by the Municipality's collection contractors. The bins shall be identified with civic address numbers by the Owner and shall be returned to each property by the end of the day.
Mail and Deliveries	Canada Post and other parcel/mail delivery services should not be significantly affected. However, if required, alternate delivery systems, areas, etc. will be coordinated with the delivery service and customer.

More Information

Construction Period	Construction is expected to commence on August 8, 2023 and be completed in July 2024.
Winter Shutdown	No work is anticipated between December 15, 2023 and April 30, 2024. For the winter shutdown period, all safety fencing, construction material, etc., will be removed and all street parking and sidewalks will be temporarily reinstated. The balance of the work will recommence in the Spring of 2024.

Project Contact Information


For additional information about the project, including updates, please visit https://connectgreyhighlands.ca/connecting-link-flesherton or contact the following individuals.


Alysha Milliner C.E.T.,
Manager of Infrastructure
millinera@greyhighlands.ca
Office: (519) 986-2811 x 102


Paul Hausler
Senior Project Manager / Contract Administrator
paul.hausler@rjburnside.com
Phone: 705-797-4289


Typical Sections

FLESHERTON

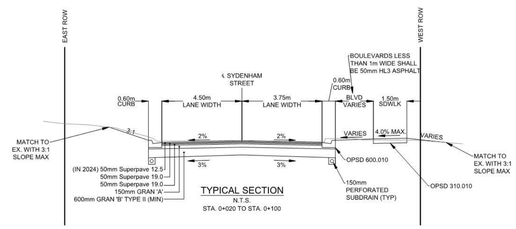

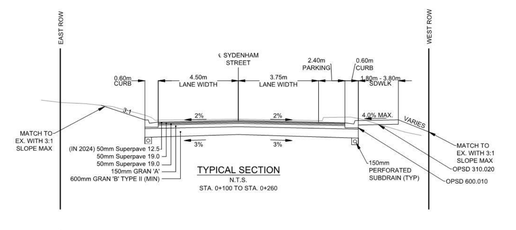

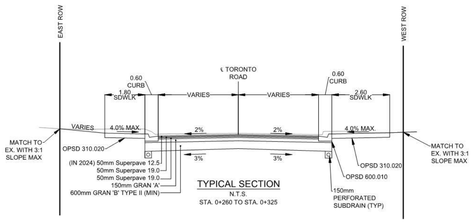

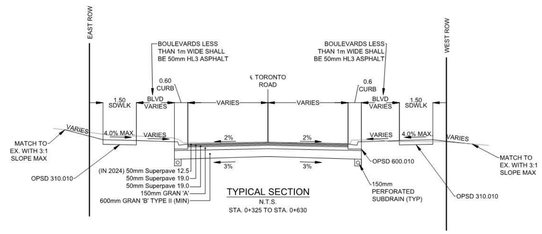

Notes

1. This drawing is the exclusive property of R. J. Burnside & Associates Limited. The reproduction of any part without prior written consent of this office is strictly prohibited.
2. The contractor shall verify all dimensions, levels, and datums on site and report any discrepancies or omissions to this office prior to construction.
3. This drawing is to be read and understood in conjunction with all other plans and documents applicable to this project.

FOR CONSTRUCTION

No.	Issue / Revision	Date	Auth.
1	ISSUED FOR TENDER	23/04/25	VB
2	ISSUED FOR CLI-ECA SUBMISSION	23/06/28	VB
3	ISSUED FOR CONSTRUCTION	23/07/04	VB

R.J. Burnside & Associates Limited
3 Ronell Crescent,
Collingwood, Ontario, L9Y 4J6
telephone (705) 446-0515
fax (705) 446-2399
web www.rjburnside.com


Client
MUNICIPALITY OF GREY HIGHLANDS
206 TORONTO STREET SOUTH
MARKDALE, ON
N0C 1H0


Drawing Title
HIGHWAY 10 CONNECTING LINKS AT FLESHERTON
TYPICAL SECTIONS


Drawn	Checked	Designed	Checked	Date	Drawing No.
DP	VB	DP	PH/VB	23/04/25	C504
Project No. 041931		Contract No. RFT-F18-2023-10		Revision No. 0	
Scale NOT TO SCALE					

© R.J. Burnside & Associates Limited The drawing is the property of R.J. Burnside & Associates Limited. Unauthorized alteration or reuse of these plans without permission is strictly prohibited. 2023-11-28 11:15:48

Plan and Profile

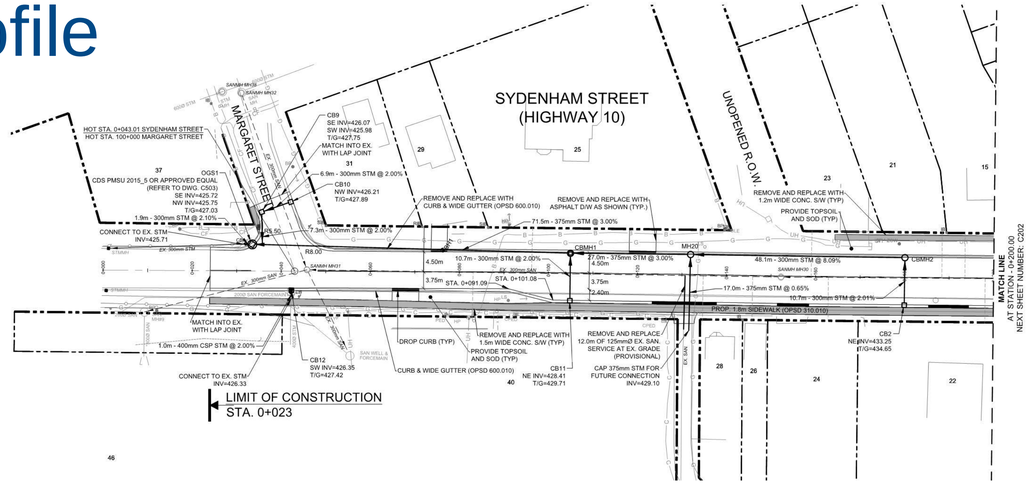

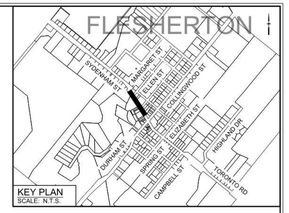

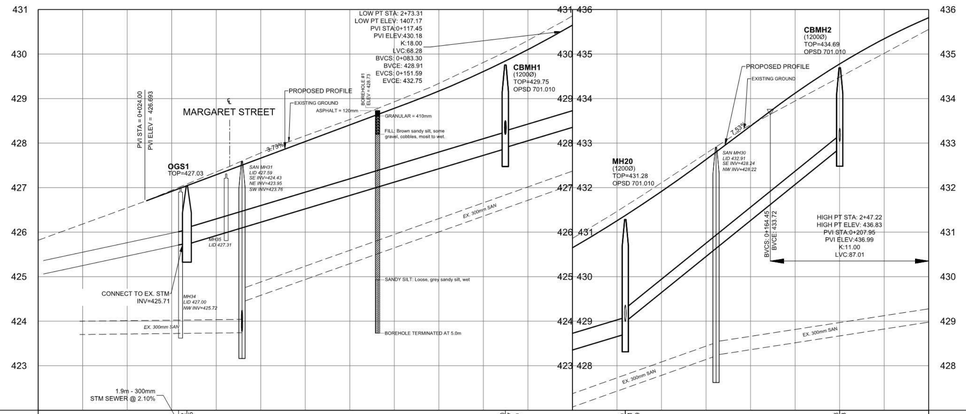

NOTE:

CONTRACTOR SHALL COORDINATE ALL WORK AROUND UTILITIES INCLUDING POLE OR PIPE SUPPORT WITH AFFECTED UTILITY

Notes
1. This drawing is the exclusive property of R. J. Burnside & Associates Limited. The reproduction of any part without prior written consent of this office is strictly prohibited.
2. The contractor shall verify all dimensions, levels, and datums on site and report any discrepancies or omissions to this office prior to construction.
3. This drawing is to be read and understood in conjunction with all other plans and documents applicable to this project.

FOR CONSTRUCTION

No.	Issue / Revision	Date	Auth.
1	ISSUED FOR TENDER	23/04/25	VB
2	ISSUED FOR CLI-ECA SUBMISSION	23/06/26	VB
3	ISSUED FOR CONSTRUCTION	23/07/04	VB

R.J. Burnside & Associates Limited
3 Ronell Crescent,
Collingwood, Ontario, L9Y 4J6
telephone (705) 446-0515
fax (705) 446-2389
web www.rjburnside.com


Client
MUNICIPALITY OF GREY HIGHLANDS
206 TORONTO STREET SOUTH
MARKDALE, ON
N0C 1H0


Drawing Title
HIGHWAY 10 CONNECTING LINKS AT FLESHERTON
PLAN AND PROFILE
SYDENHAM STREET
STA.0+023 TO STA. 0+200


Drawn	Checked	Designed	Checked	Date	Drawing No.
DP	VB	DP	PH/VB	23/04/25	**C201**
Project No.		Contract No.		Revision No.	
041931		RFT-F18-2023-10		0	
Scale					
H 1:500 V 1:50					

C:\Users\dpeterson\Documents\Projects\041931_Flesherton_Connecting_Links_Phase2\Design\C201_PLAN_PROFILE_SYDENHAM_STREET_STA_0+023_TO_STA_0+200.dwg

Plan and Profile

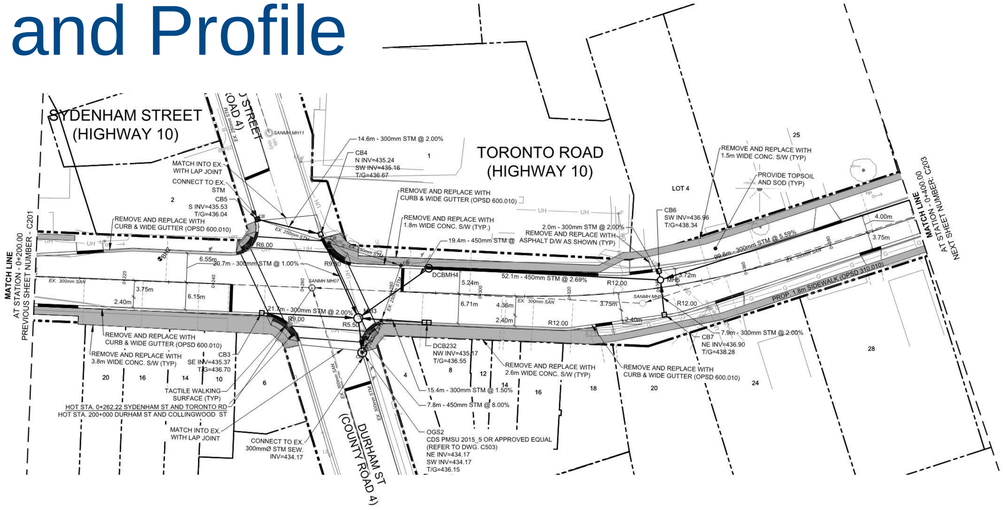


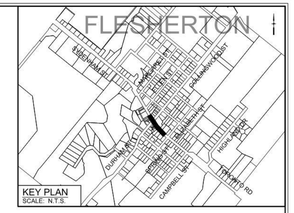


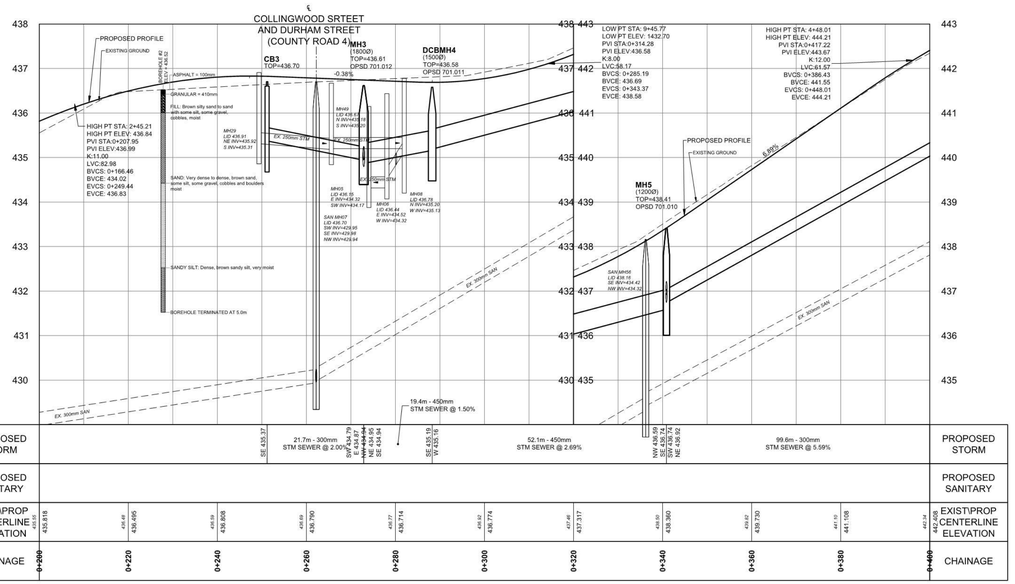

| | | |


Plan and Profile

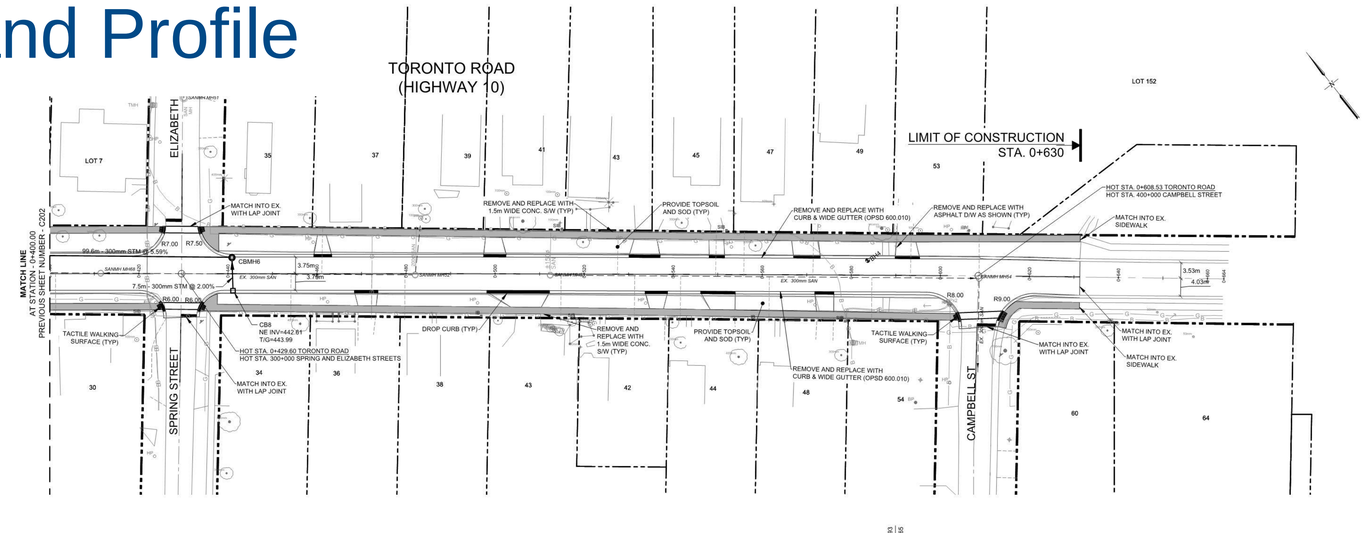


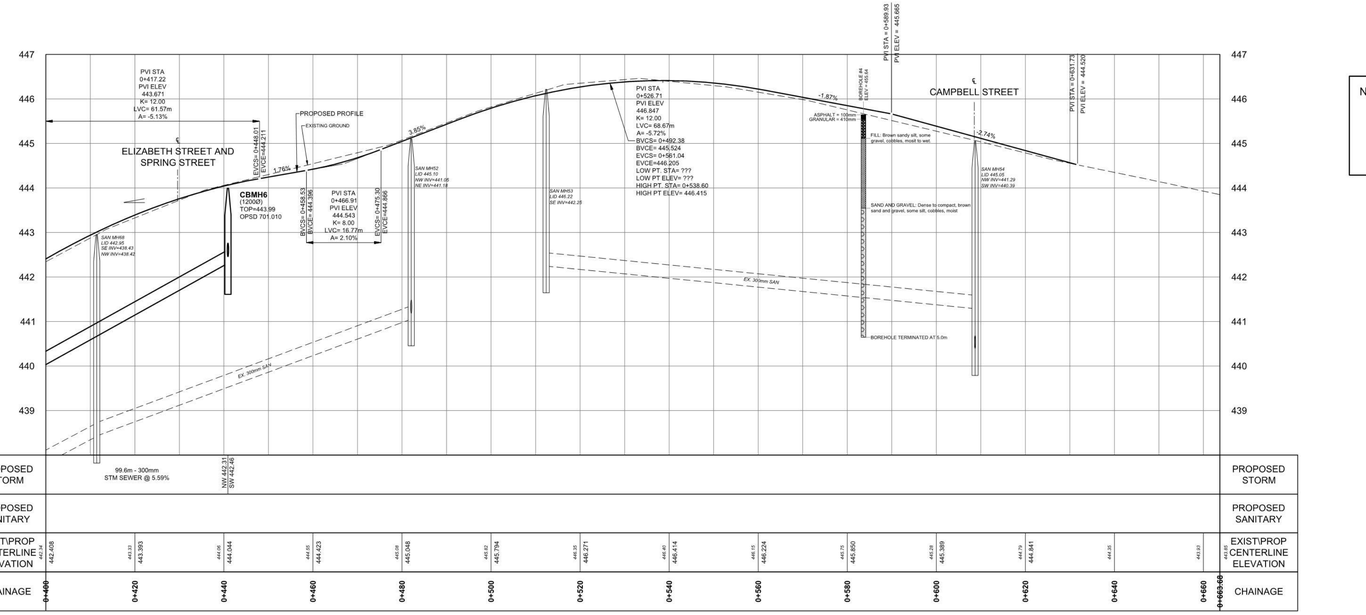


| | | |

Line Painting

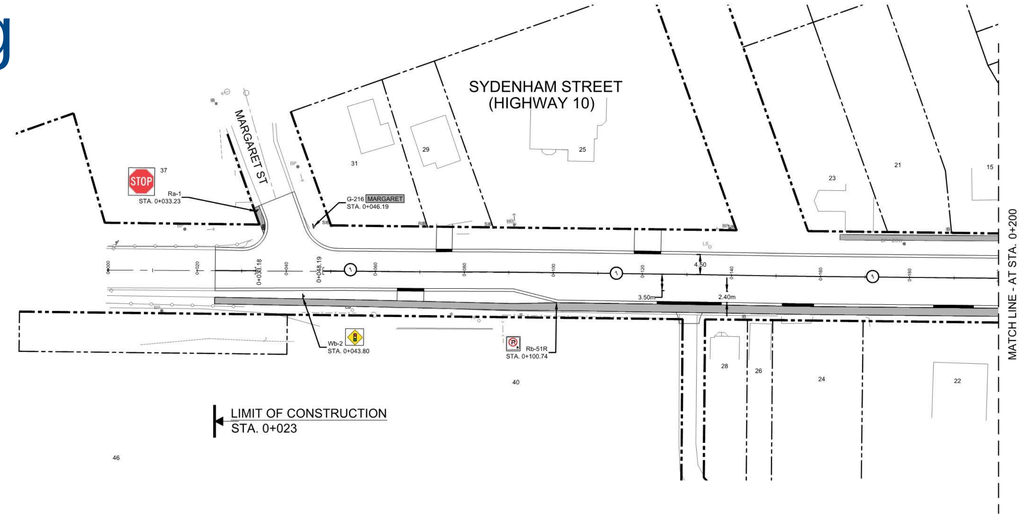

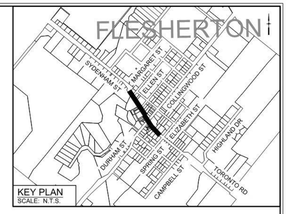

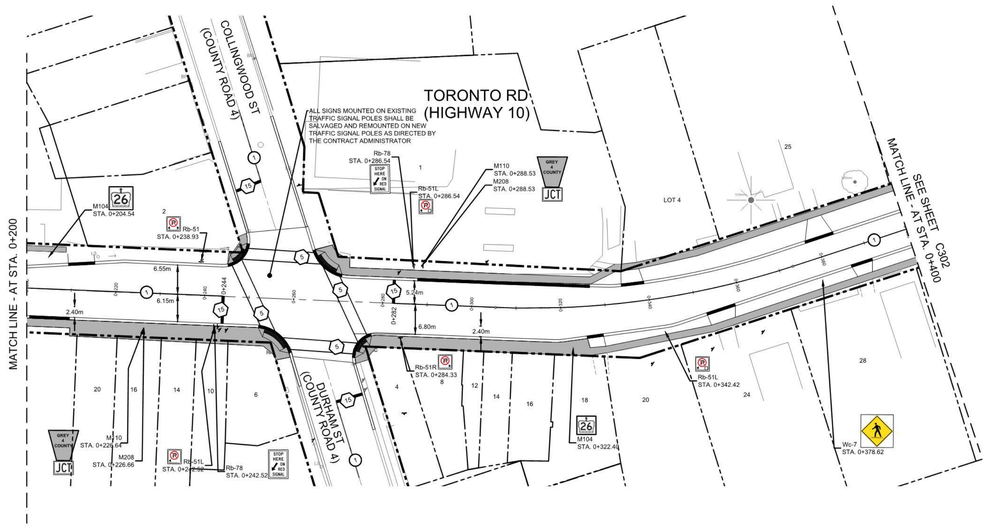

PAVEMENT MARKINGS LEGEND

1	SOLID YELLOW,10cm
2	SOLID DOUBLE YELLOW,10cm
3	363 BROKEN YELLOW,10cm
4	SOLID YELLOW,20cm
5	SOLID WHITE,10cm
6	333 BROKEN WHITE,10cm
7	363 BROKEN WHITE,10cm
8	393 BROKEN WHITE,10cm
9	SOLID WHITE,20cm
10	111 BROKEN WHITE,20cm
11	333 BROKEN WHITE,20cm
12	333 BROKEN WHITE,30cm
13	SOLID WHITE,30cm
14	SOLID WHITE,45cm
15	SOLID WHITE,60cm
20	SYMBOLS
] [	LIMITS OF MARKINGS

NOTES:
1. 333, 363, 393, Denotes Pavement Marking Spacing (ie., 3 m line, 3 m gap, 3 m line)
2. Use (1) to Denote PAVEMENT MARKING
3. Use [1] to Denote PAVEMENT MARKING, TEMPORARY
4. Use <1> to Denote PAVEMENT MARKING, TEMPORARY-REMOVABLE
5. Use (1) to Denote PAVEMENT MARKING, DURABLE

Notes
1. This drawing is the exclusive property of R. J. Burnside & Associates Limited. The reproduction of any part without prior written consent of this office is strictly prohibited.
2. The contractor shall verify all dimensions, levels, and datums on site and report any discrepancies or omissions to this office prior to construction.
3. This drawing is to be read and understood in conjunction with all other plans and documents applicable to this project.

FOR CONSTRUCTION

No.	Issue / Revision	Date	Auth.
1	ISSUED FOR TENDER	23/04/25	VB
2	ISSUED FOR CLI-ECA SUBMISSION	23/06/28	VB
3	ISSUED FOR CONSTRUCTION	23/07/04	VB

R.J. Burnside & Associates Limited
3 Ronell Crescent,
Collingwood, Ontario, L9Y 4J6
telephone (705) 446-0515
fax (705) 446-2399
web www.rjburnside.com


Client
MUNICIPALITY OF GREY HIGHLANDS
206 TORONTO STREET SOUTH
MARKDALE, ON
N0C 1H0


Drawing Title
HIGHWAY 10 CONNECTING LINKS AT FLESHERTON
PAVEMENT MARKINGS AND SIGNAGE
SYDENHAM STREET/TORONTO ROAD
STA. 0+000 TO STA. 0+400

Drawn	Checked	Designed	Checked	Date	Drawing No.
DP	VB	DP	PH/VB	23/04/25	C301
Project No.		Contract No.		Revision No.	
041931		RFT-F18-2023-10		0	
Scale					
1:500		0 5.0 10.0 20.0 30.0m			

C:\Users\dpeterson\Desktop\RFT-F18-2023-10 Fleshe...\Drawings\041931-Fleshe...\041931-C301.dwg, Dan Peterson, 2025-07-04 10:26:47

Line Painting

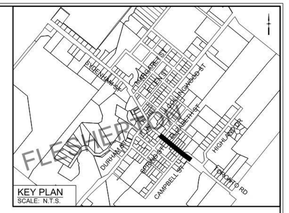

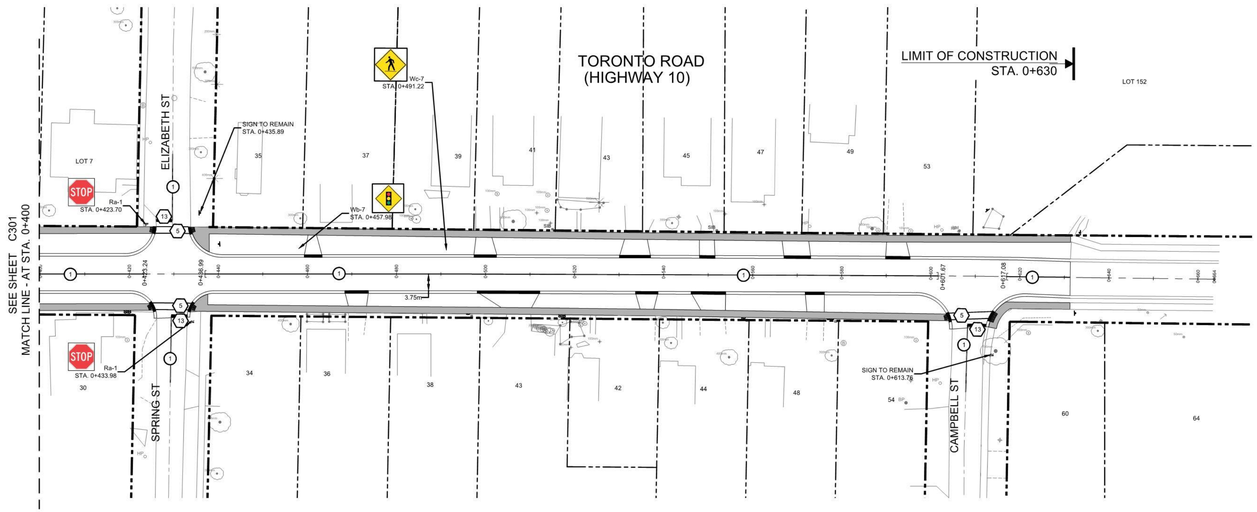

PAVEMENT MARKINGS LEGEND

1	SOLID YELLOW,10cm
2	SOLID DOUBLE YELLOW,10cm
3	363 BROKEN YELLOW,10cm
4	SOLID YELLOW,20cm
5	SOLID WHITE,10cm
6	333 BROKEN WHITE,10cm
7	363 BROKEN WHITE,10cm
8	393 BROKEN WHITE,10cm
9	SOLID WHITE,20cm
10	111 BROKEN WHITE,20cm
11	333 BROKEN WHITE,20cm
12	333 BROKEN WHITE,30cm
13	SOLID WHITE,30cm
14	SOLID WHITE,45cm
15	SOLID WHITE,60cm
20	SYMBOLS
] [	LIMITS OF MARKINGS

NOTES:

1. 333, 363, 393, Denotes Pavement Marking Spacing (ie., 3 m line, 3 m gap, 3 m line)
2. Use (1) to Denote PAVEMENT MARKING
3. Use [T] to Denote PAVEMENT MARKING, TEMPORARY
4. Use ⚠ to Denote PAVEMENT MARKING, TEMPORARY–REMOVABLE
5. Use (1) to Denote PAVEMENT MARKING, DURABLE

Notes

1. This drawing is the exclusive property of R. J. Burnside & Associates Limited. The reproduction of any part without prior written consent of this office is strictly prohibited.
2. The contractor shall verify all dimensions, levels, and datums on site and report any discrepancies or omissions to this office prior to construction.
3. This drawing is to be read and understood in conjunction with all other plans and documents applicable to this project.

FOR CONSTRUCTION

No.	Issue / Revision	Date	Auth.
1	ISSUED FOR TENDER	23/04/25	VB
2	ISSUED FOR CLI ECA SUBMISSION	23/06/28	VB
3	ISSUED FOR CONSTRUCTION	23/07/04	VB

R.J. Burnside & Associates Limited
3 Ronell Crescent,
Collingwood, Ontario, L9Y 4J6
telephone (705) 446-0515
fax (705) 446-2399
web www.rjburnside.com

Client
MUNICIPALITY OF GREY HIGHLANDS
206 TORONTO STREET SOUTH
MARKDALE, ON
N0C 1H0

Drawing Title
HIGHWAY 10 CONNECTING LINKS AT FLESHERTON
PAVEMENT MARKINGS AND SIGNAGE
TORONTO ROAD
STA. 0+400 TO STA. 0+630

Drawn	Checked	Designed	Checked	Date	Drawing No.
DP	VB	DP	PH/VB	23/04/25	C302
Project No.		Contract No.		Revision No.	
041931		RFT-F18-2023-10		0	
Scale		0m 5.0 10.0 20.0 30.0m			
1:500					

C:\Users\dpeterson\Documents\Projects\041931-0000\Drawings\Flesherton\041931-0000-C302.dwg, Plotted on Feb 28, 2025 - 2:27PM